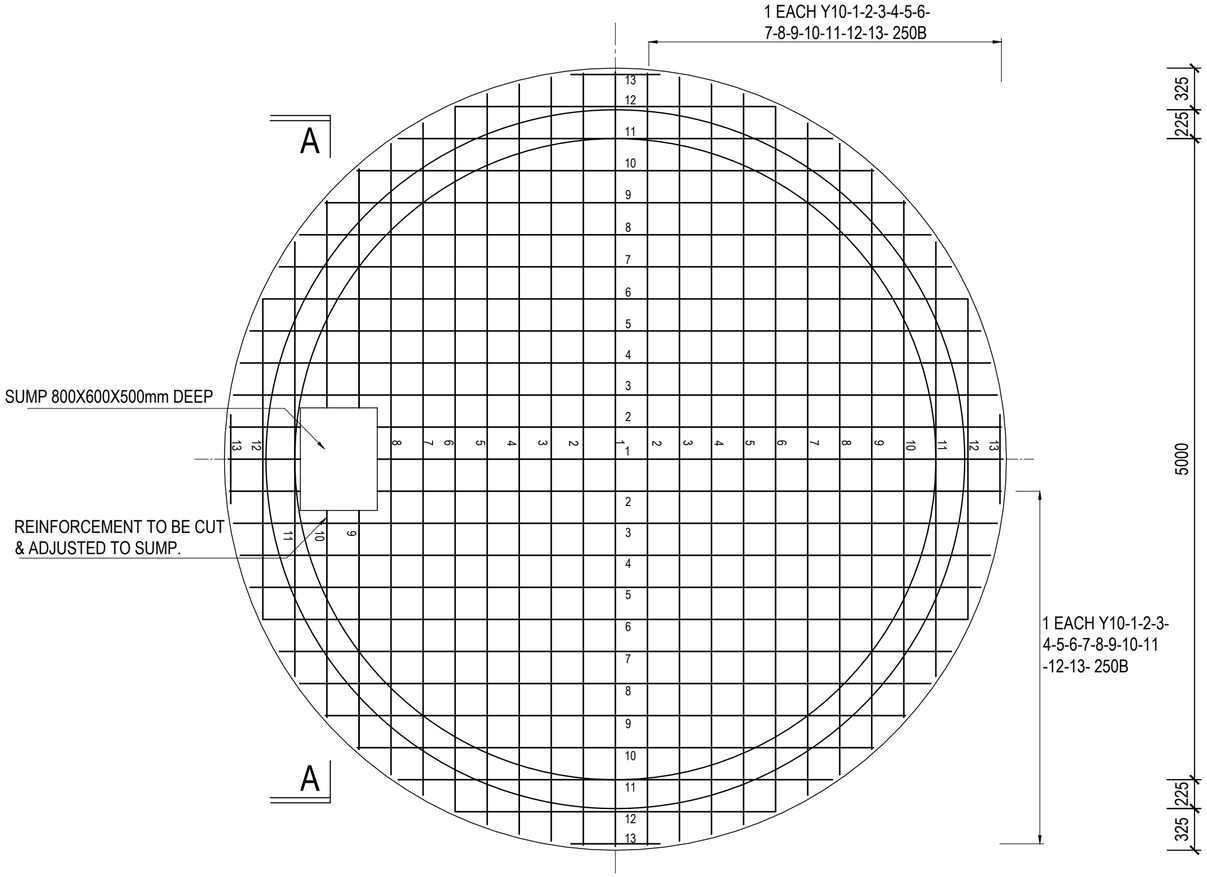

BOTTOM REINFORCEMENT OF FLOOR SLAB

SCALE 1:25

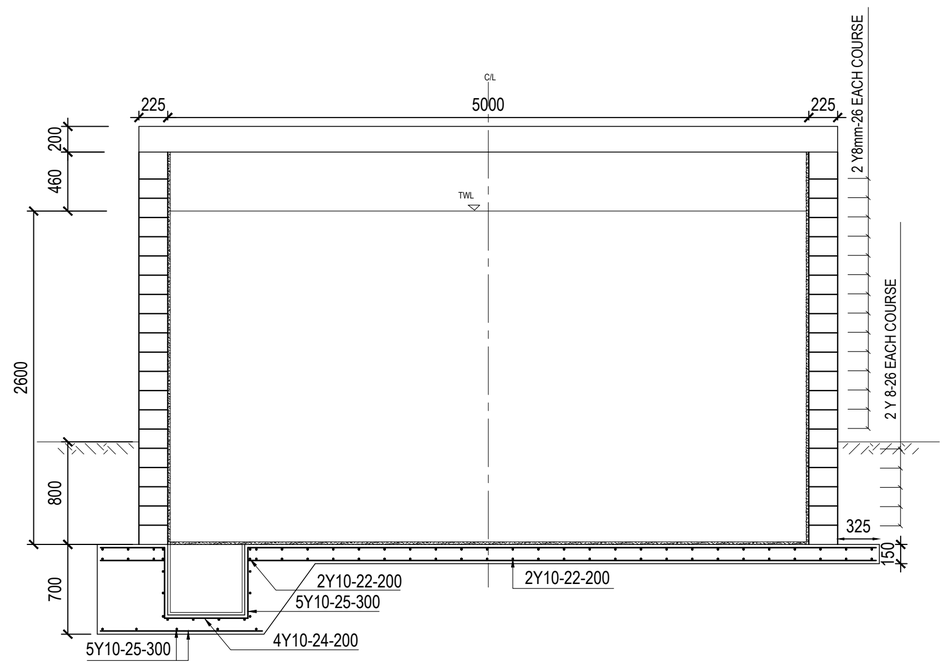

SECTION THRO' CENTRE OF TANK

SCALE 1:25

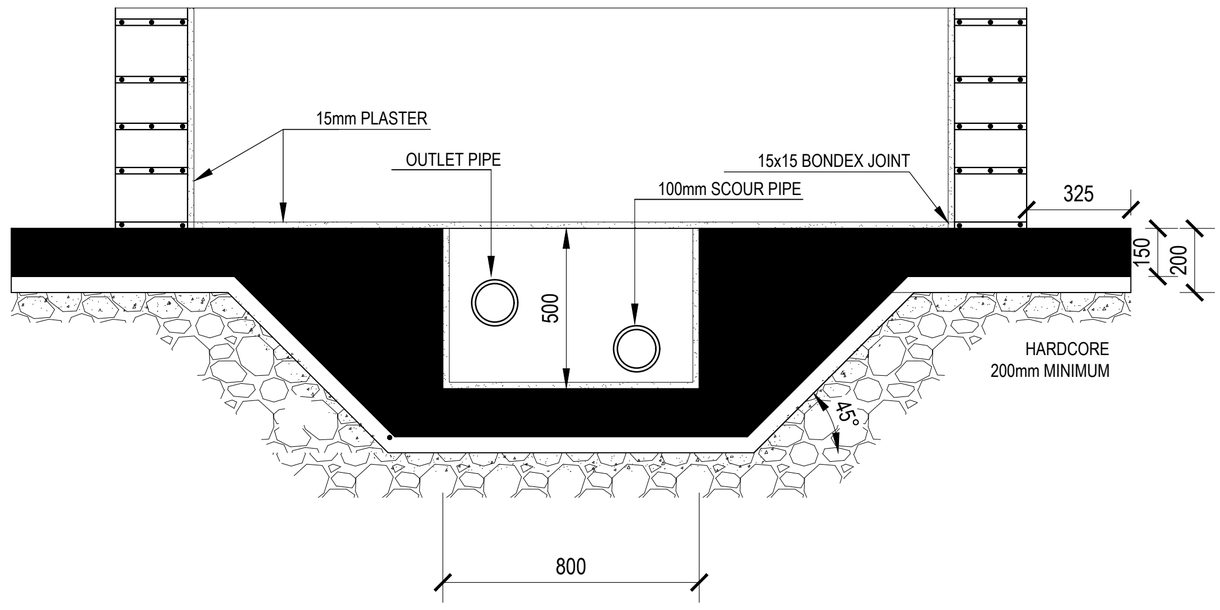

SECTION A-A

SCALE 1:10

CLIENT	National Environment Management Authority P.O Box 67839-00200 Nairobi, KENYA	DESIGNED BY: M. Nderi DRAWN BY: M.M.K.	CHECKED BY: M. Nderi APPROVED BY: M>M>N	CONSULTANT	PROJECT: WATER HARVESTING TECHNOLOGIES IN KAJIADO AND NAROK COUNTIES DRG. TITLE: 50 M³ MASONRY STORAGE TANK BOTTOM SLAB REINFORCEMENT & SECTIONS	DRG NO: MT/01 SHEET: 1 OF 3 SCALE: AS SHOWN